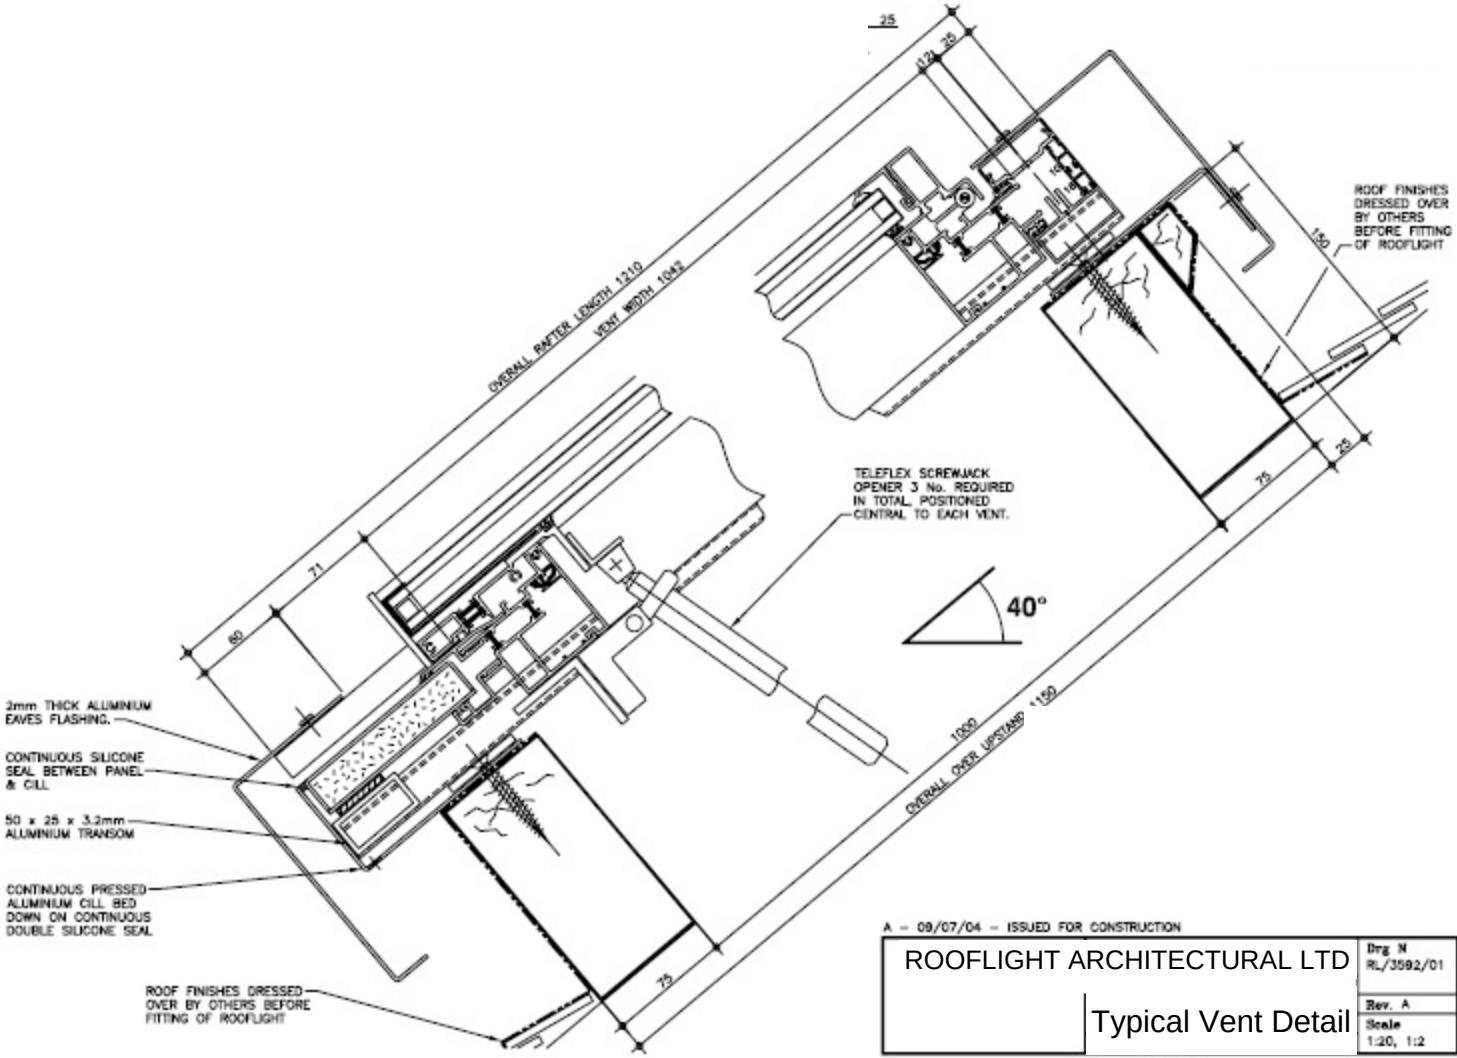

A – 09/07/04 – ISSUED FOR CONSTRUCTION

ROOFLIGHT ARCHITECTURAL LTD	Drg N RL/3592/01
Typical Vent Detail	Rev. A
	Scale 1:20, 1:2