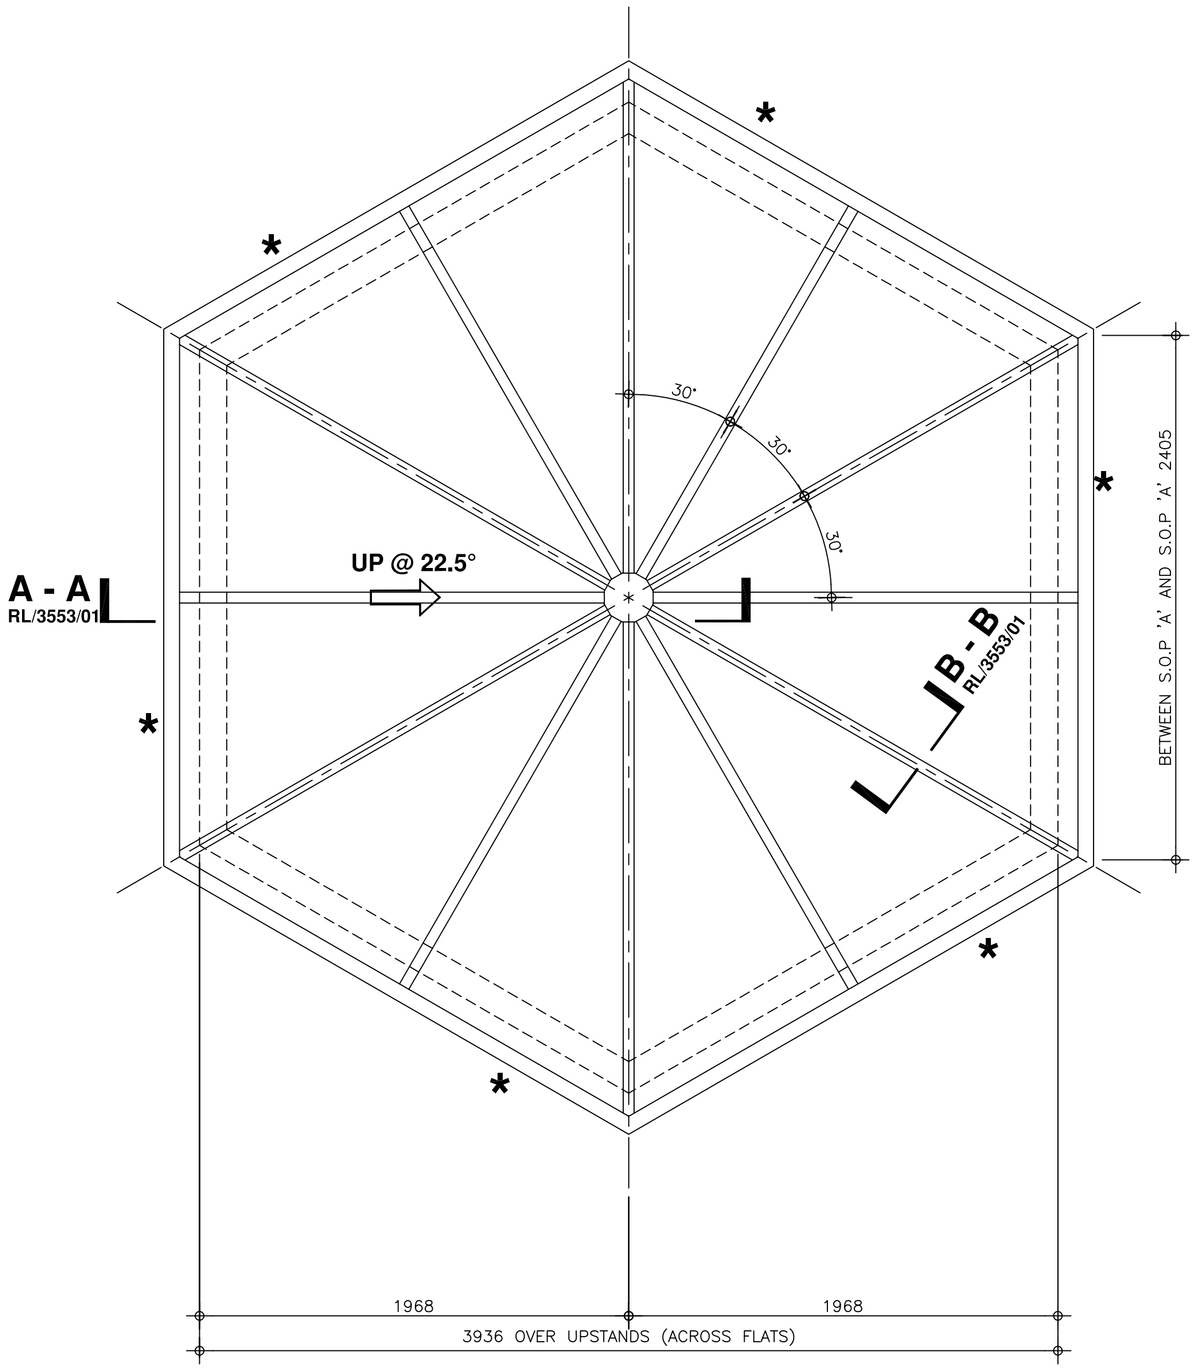

PLAN ON ROOFLIGHT (1 No. REQUIRED AS SHOWN)

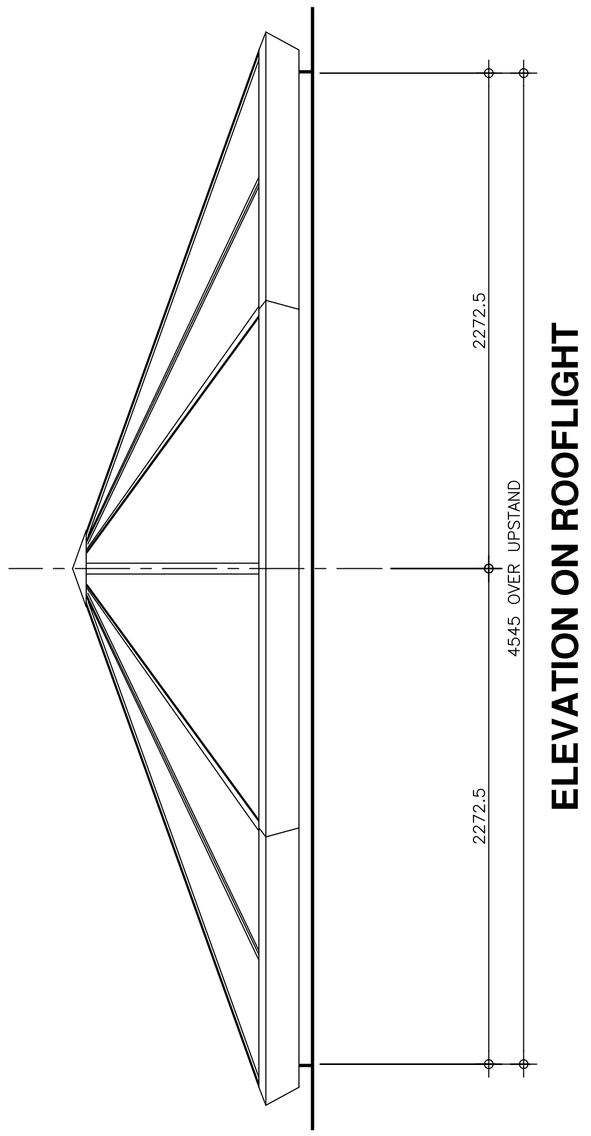

ELEVATION ON ROOFLIGHT

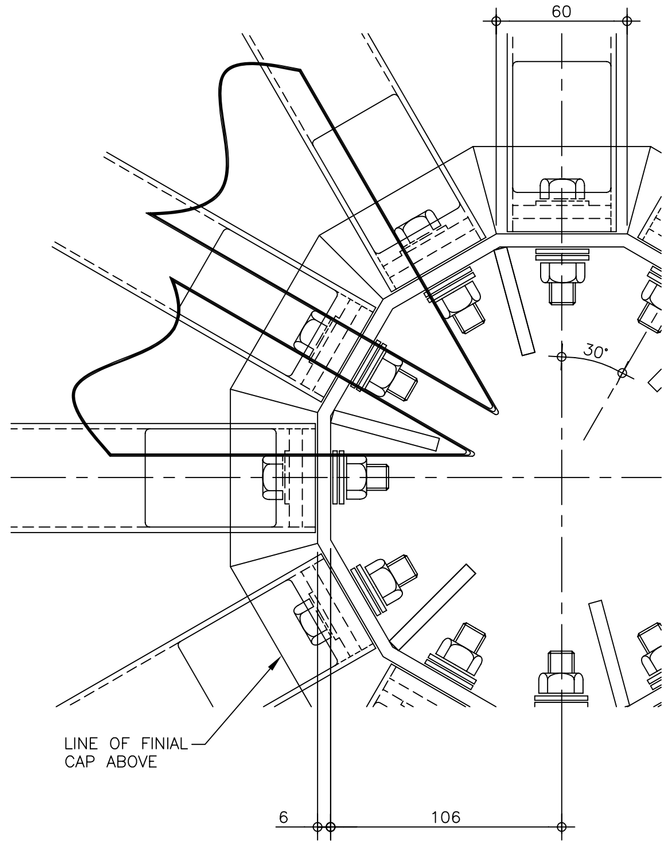

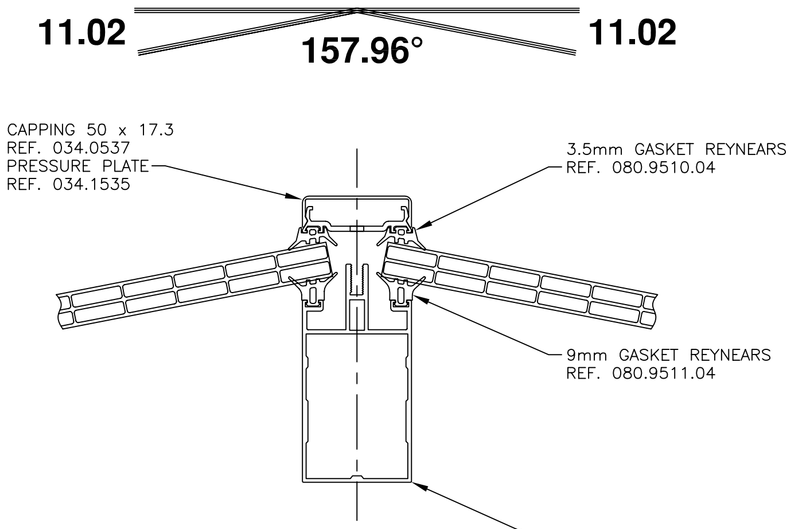

SECTION B - B

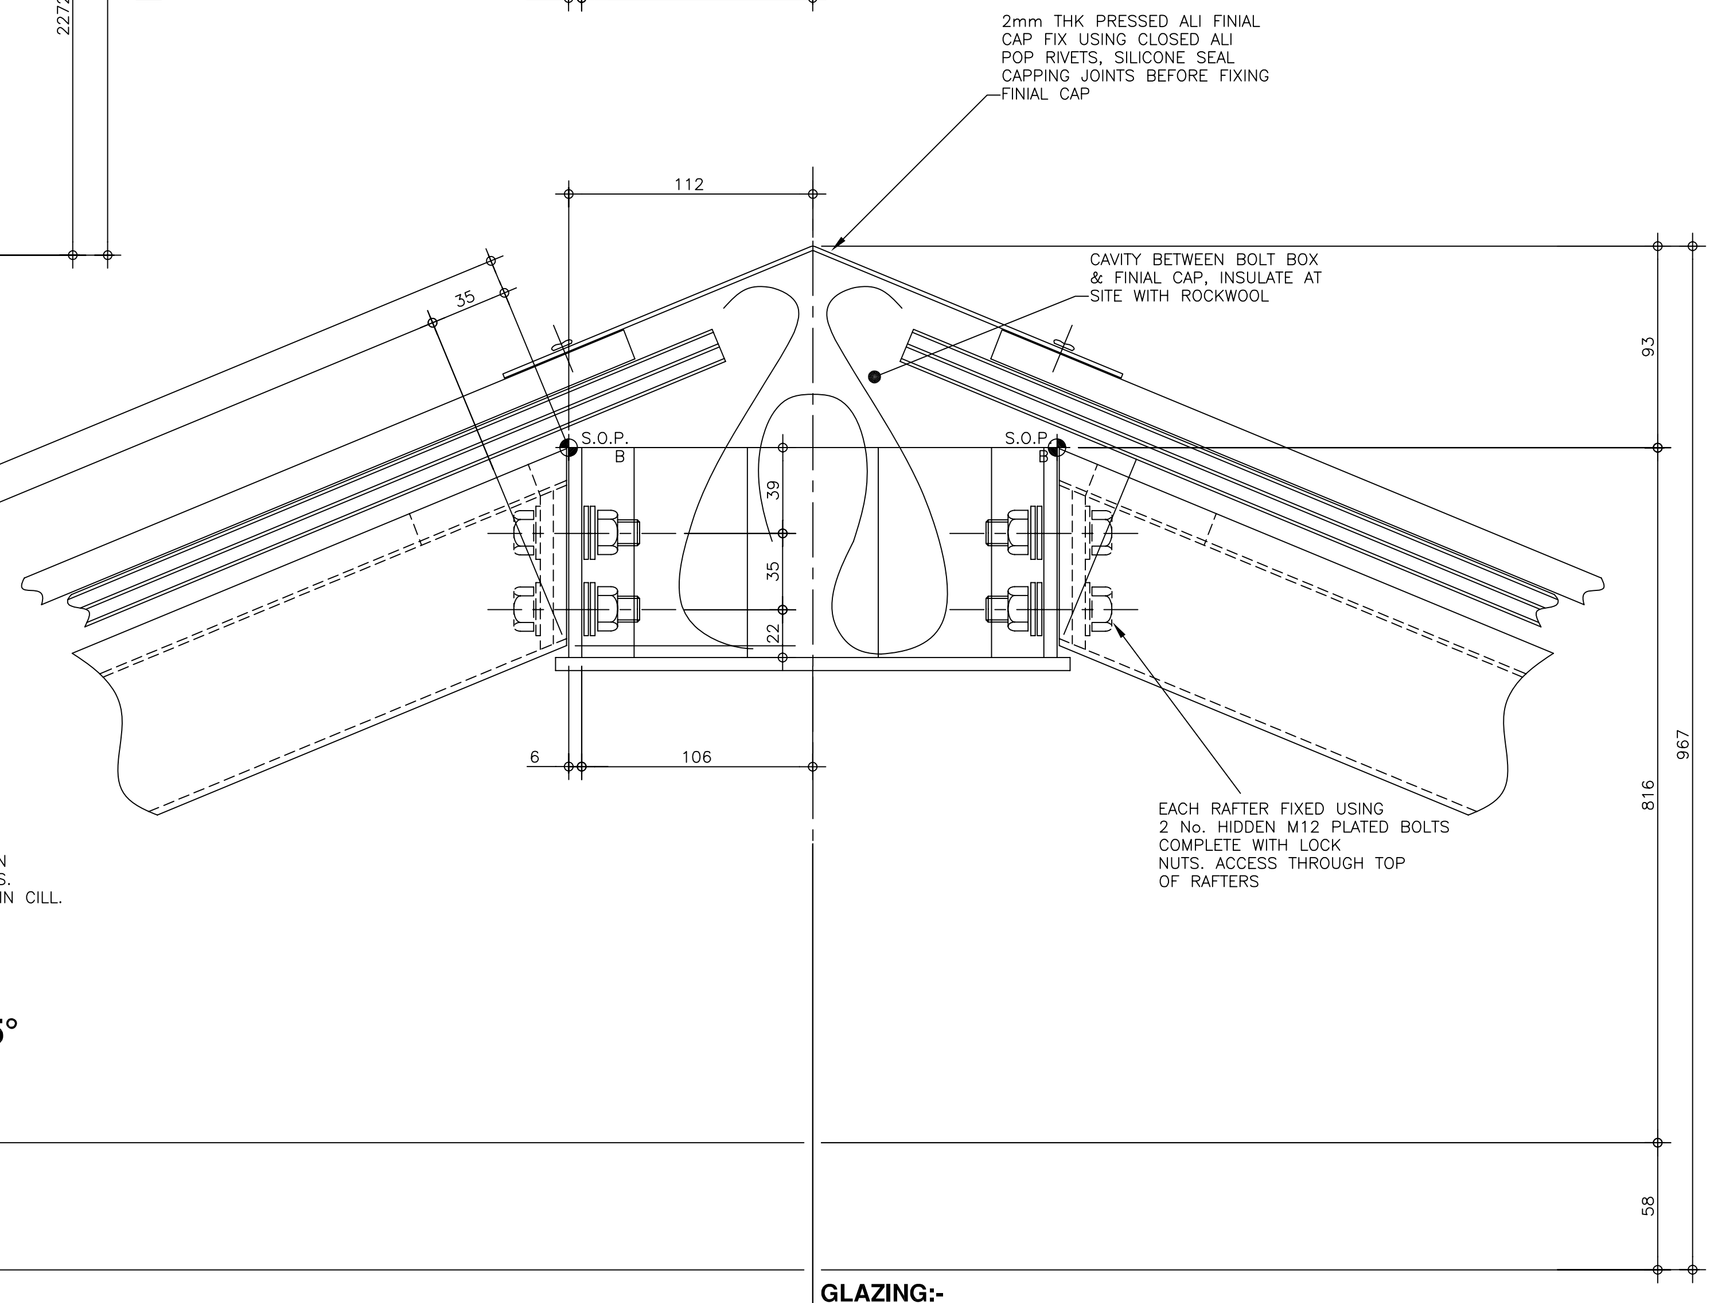

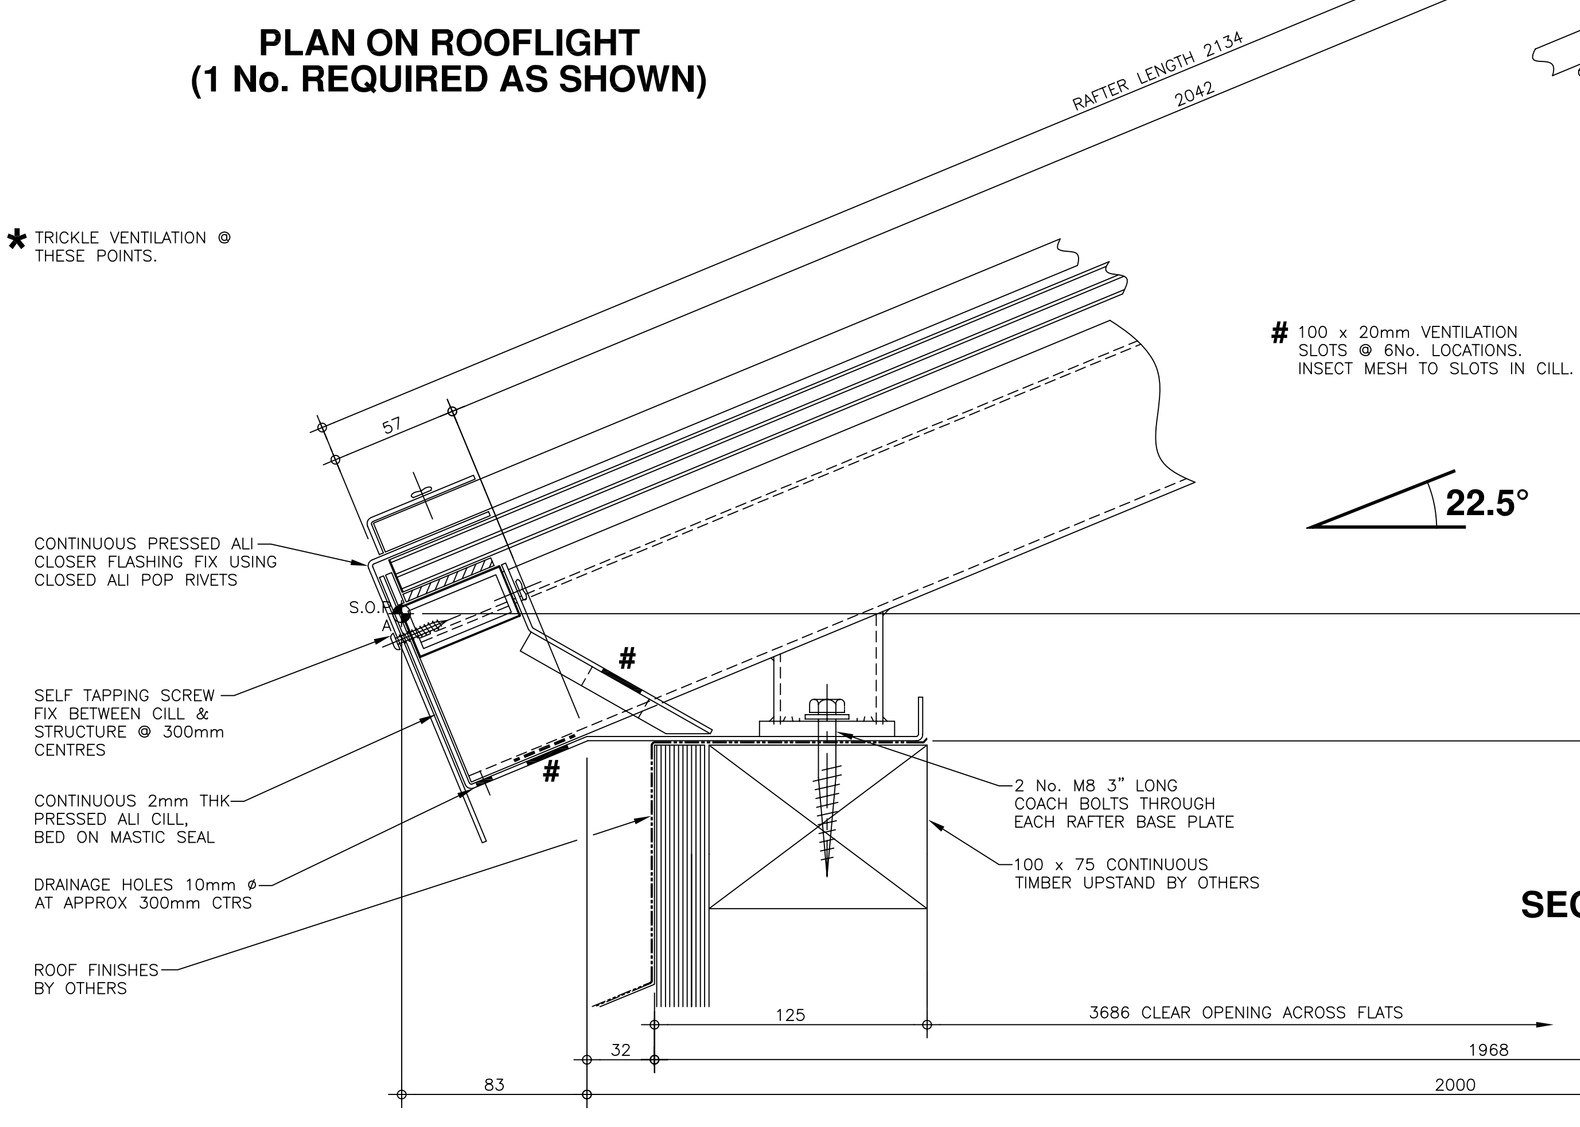

SECTION A - A

GLAZING:-

16mm CLEAR LONGLIFE TRIPLEWALL POLYCARBONATE

FINISHES:-

ALL VISIBLE ALUMINIUM POLYESTER POWDER COATED:–
COLOUR – WHITE
RAL – 9010 SEMI GLOSS