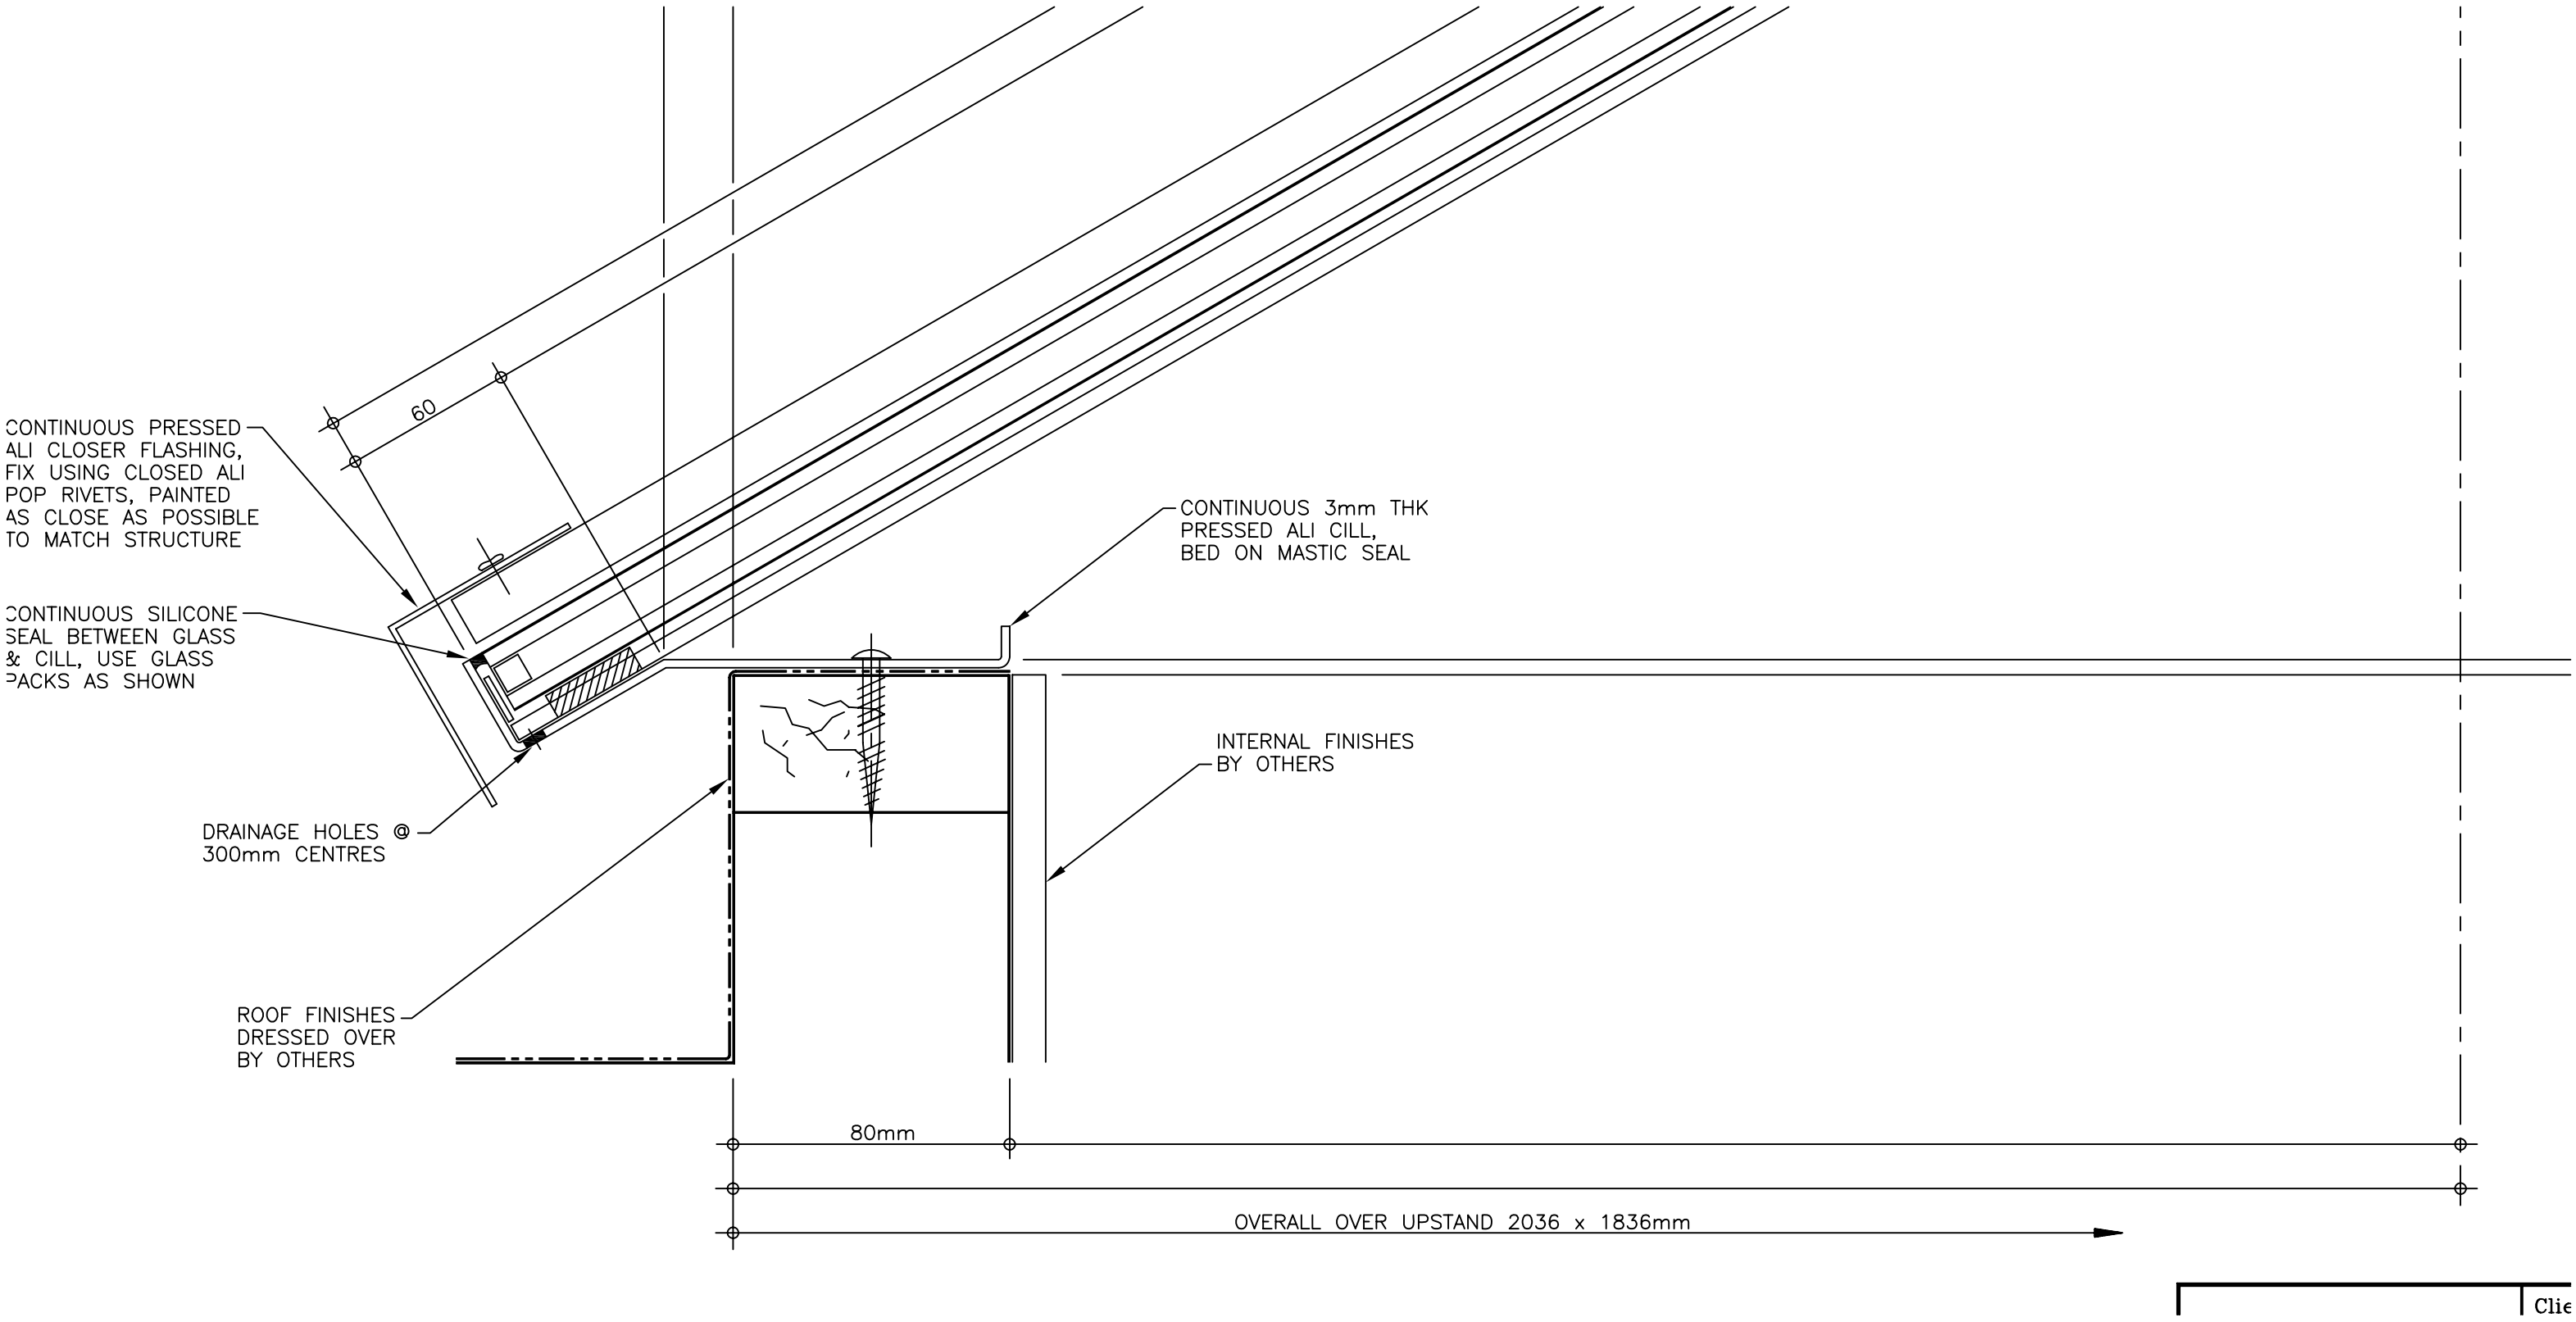
60
CONTINUOUS PRESSED ALI CLOSER FLASHING, FIX USING CLOSED ALI POP RIVETS, PAINTED AS CLOSE AS POSSIBLE TO MATCH STRUCTURE
CONTINUOUS SILICONE SEAL BETWEEN GLASS & CILL, USE GLASS PACKS AS SHOWN
DRAINAGE HOLES @ 300mm CENTRES
ROOF FINISHES DRESSED OVER BY OTHERS
CONTINUOUS 3mm THK PRESSED ALI CILL, BED ON MASTIC SEAL
INTERNAL FINISHES BY OTHERS
80mm
OVERALL OVER UPSTAND 2036 x 1836mm

Clie