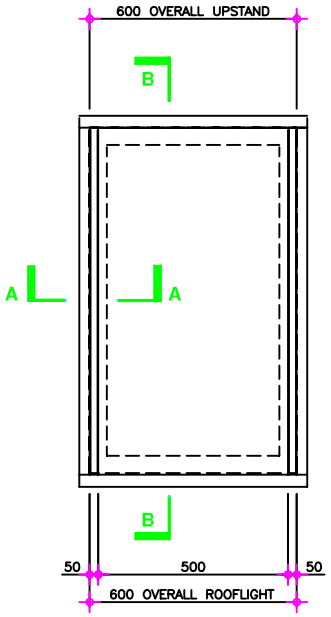

PLAN ON ROOFLIGHT

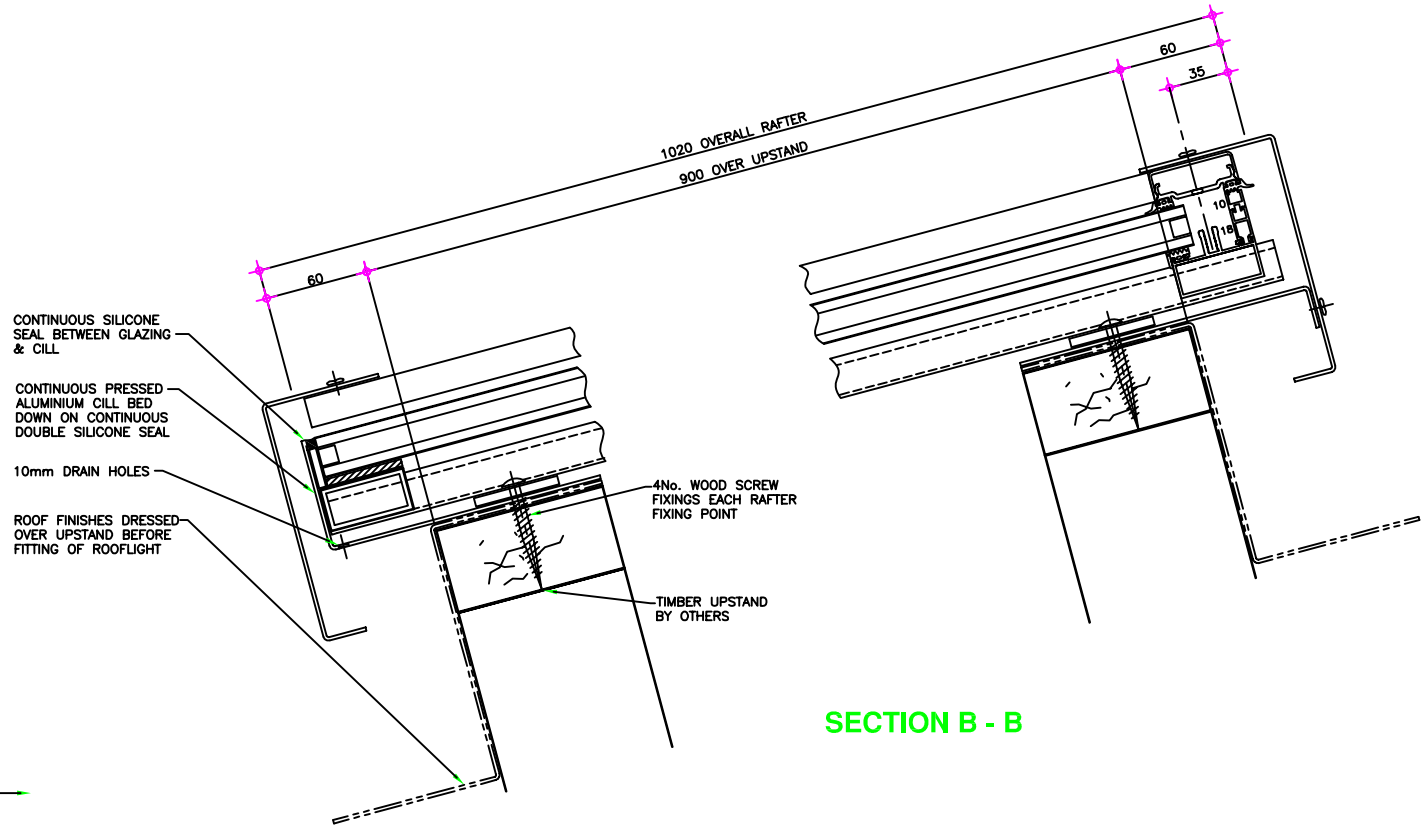

SECTION B - B

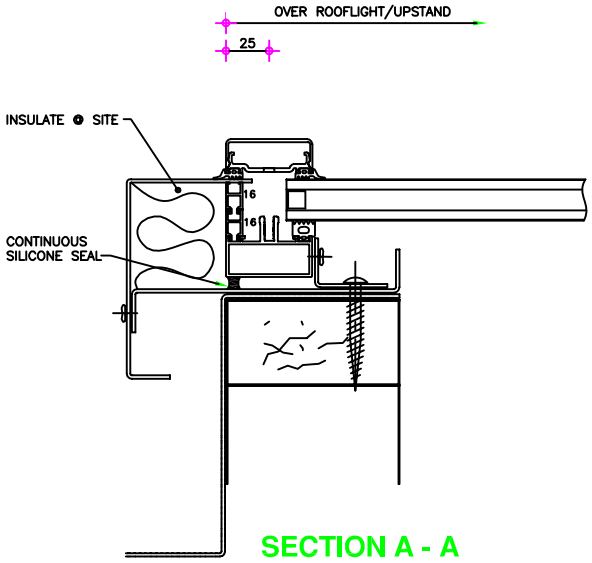

SECTION A - A

ALL GLAZING :-

OUTER – 6mm CLEAR TOUGHENED GLASS
12mm AIR GAP
INNER – 6.4mm LOW–E CLEAR LAMINATED GLASS

NOTES :-

ALL VISIBLE ALUMINIUM POLYESTER POWDER COATED –
COLOUR – _____
RAL – _____
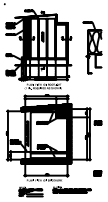
	Client	Drg Nº RL/3485/01
	Job	Rev.
	Title ROOFLIGHT DETAILS	Scale 1:10, 1:2
	Date 28/01/04